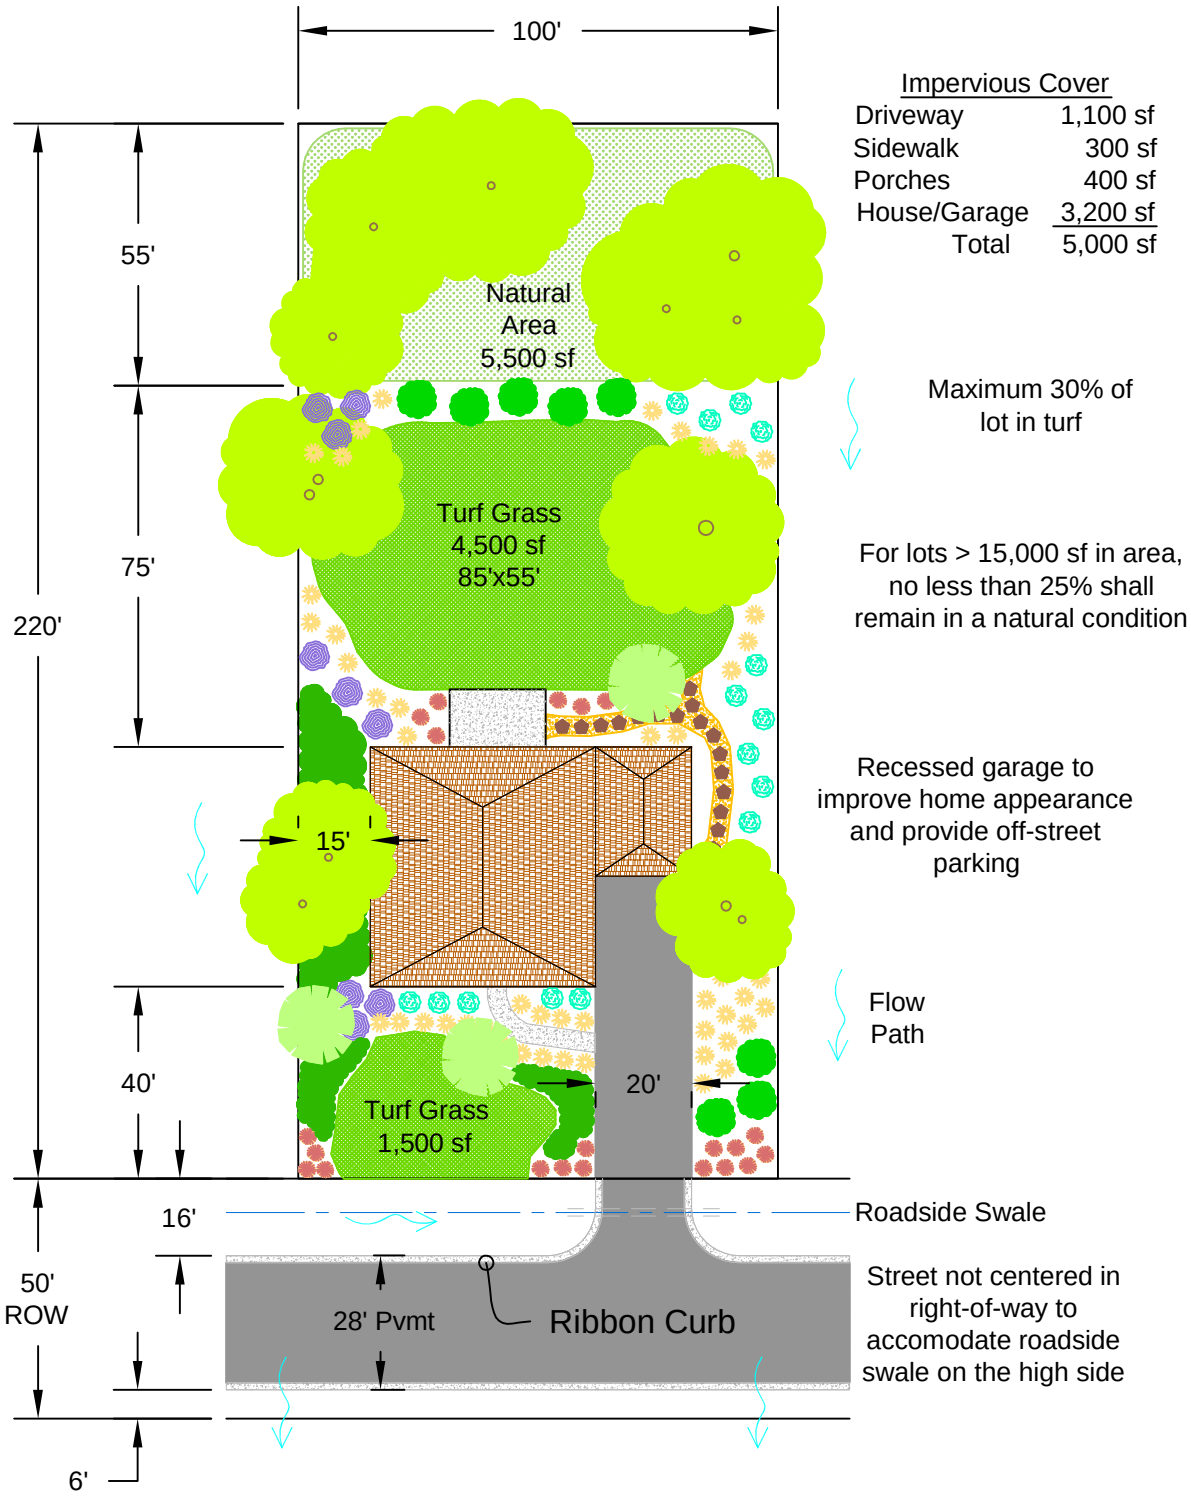

CONSERVATION LANDSCAPING EXAMPLE

(5% Impervious Cover Credit)

1/2 Acre Lot Size (100'x220')